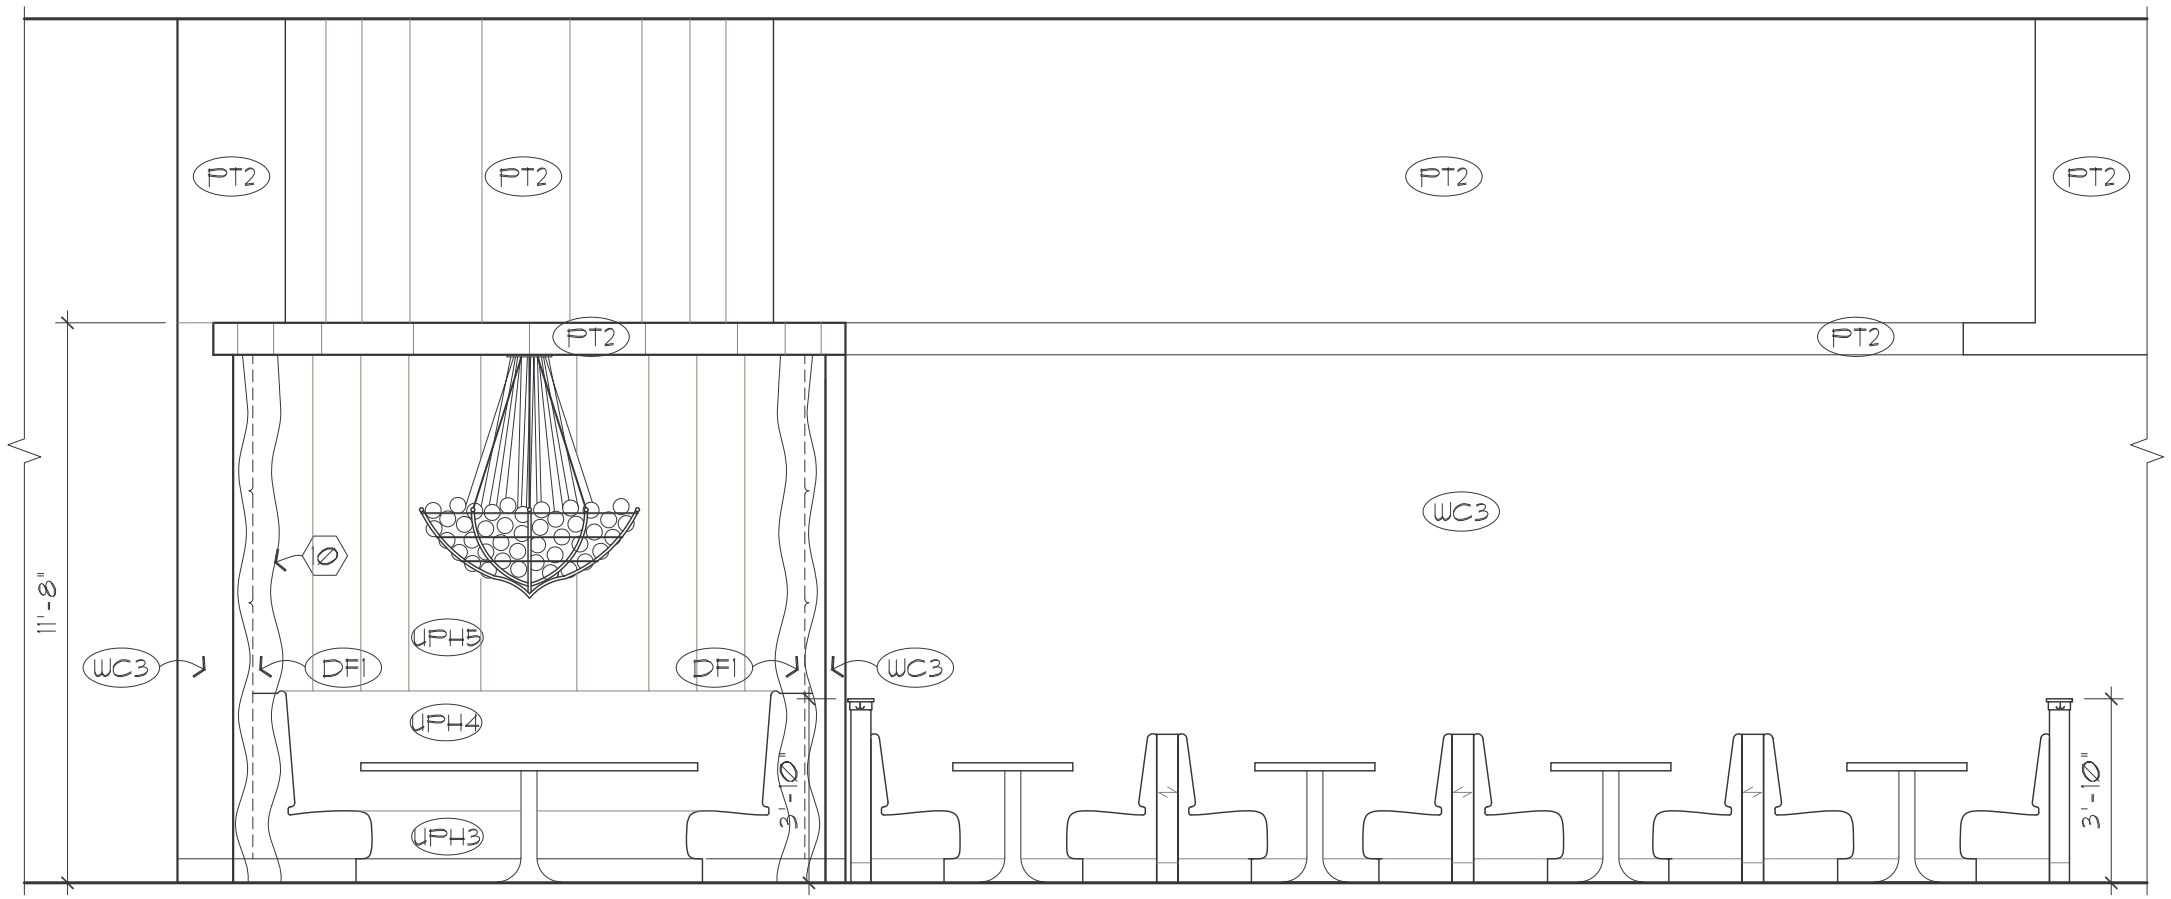

A9.1

DINING ELEVATION

1/4" = 1'-Ø"